

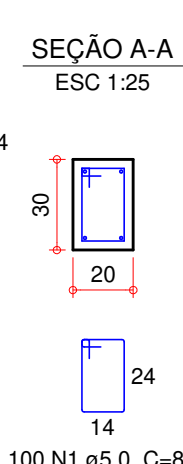
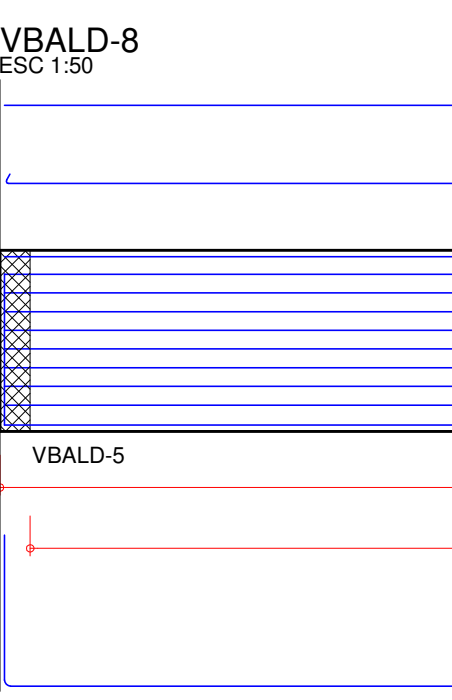
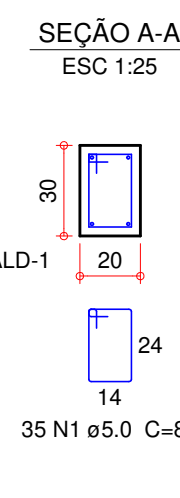


ESCALA 1:50

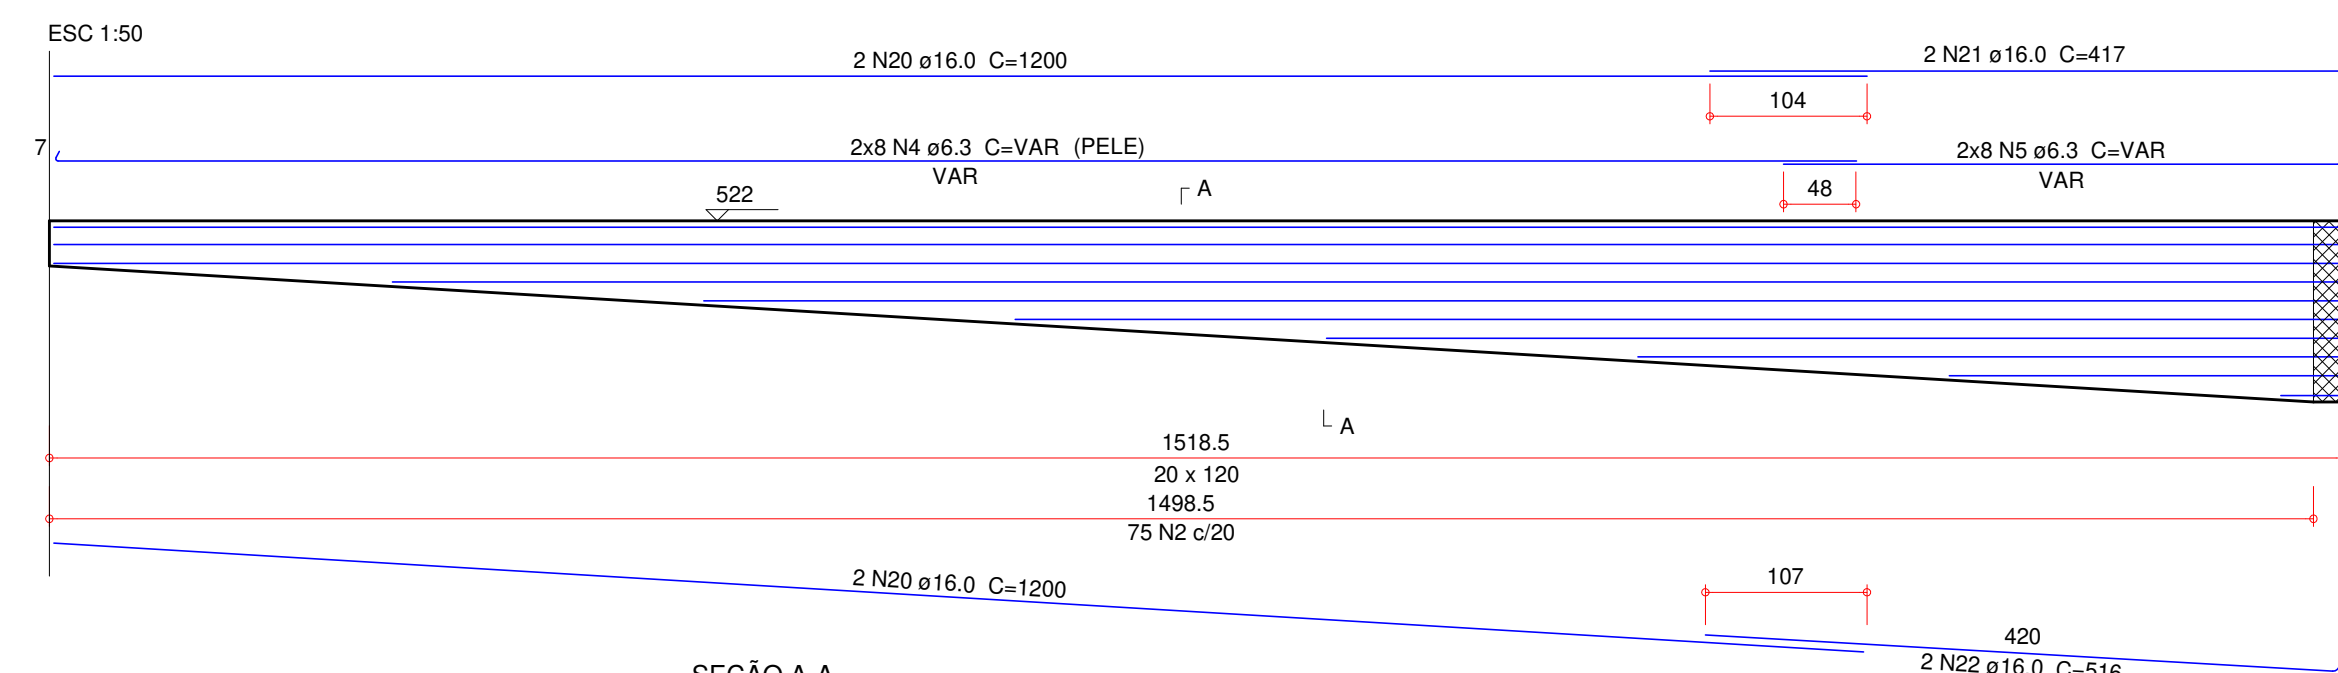

ESCALA INDICADA.

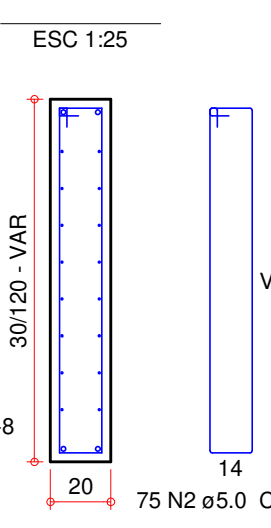


Resumo do aço

AÇO	DIAM (mm)	C.TOTAL (m)	PESO + 10 % (kg)
CA50	6.3	811.4	218.4
	10.0	208.5	141.4
	16.0	216.4	375.6
CA60	5.0	928.1	157.3
PESO TOTAL (kg)			
CA50	735.4		
CA60	157.3		

Volume de concreto (C-25) = 11.94 m³
 Área de forma = 156.06 m²

ESCALA INDICADA

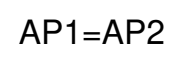

Volume de concreto (C-25) = 0.52 m³
Área de forma = 4.04 m²